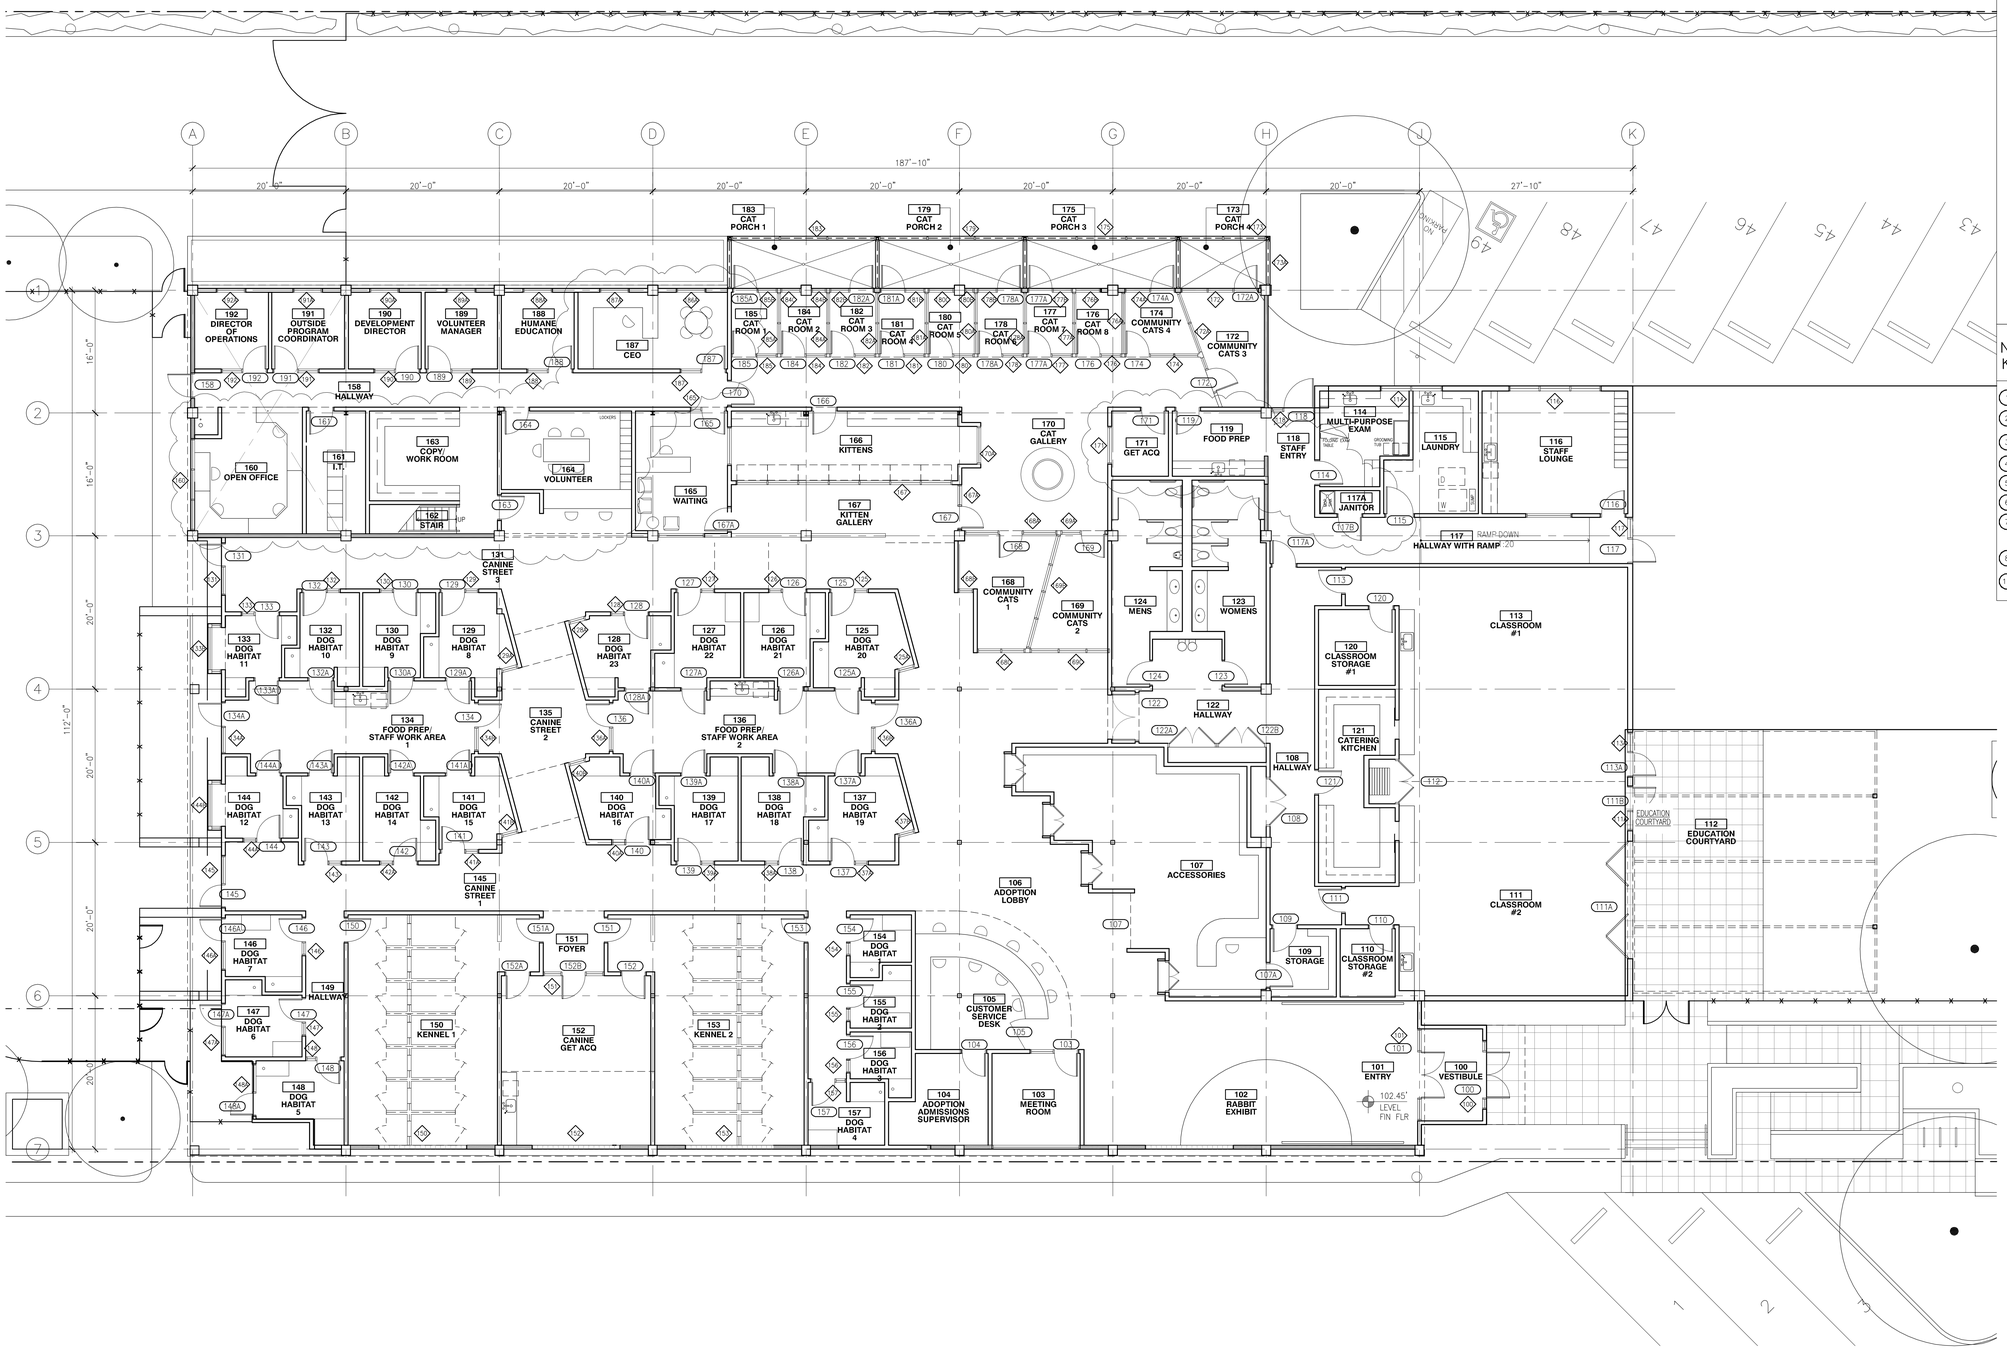

1 FLOOR PLAN

1/16"=1'-0"

NEW CONDITIONS LEGEND

- FULL HEIGHT PARTITIONS (TO U/S OF ROOF DECK)
- (N) WALL
- NEW DOOR
- FENCE
- FE — FIRE EXTINGUISHER FULLY RECESSED CABINET
- FLOOR DRAIN
- 100A — DOOR TAG SEE A10.21 FOR DOOR SCHEDULE
- 12 — WINDOW TAG SEE A10.21 FOR SCHEDULE

NEW CONDITIONS KEY NOTES

1. OPERABLE PARTITION
2. CASE WORK/STORAGE
3. RETRACTABLE EXAM TABLE
4. GROOMING TUB
5. --
6. --
7. --
8. --
14. --

SWATT MIERS ARCHITECTS

5845 Doyle Street, Suite 104
Emeryville, CA 94608
Tel: 510 985 9779
Fax: 510 985 0116
www.swattmiers.com

PLACER SPCA

99 YOSEMITE STREET
ROSEVILLE, CA 95678

APN: 011-223-001
011-223-002
011-223-003

Issue

Rev	Date	By	Description

Drawn By	PD
Checked By	GM
Job No.	1109
Issue Date	11.02.15
Scale	AS NOTED

Reference North

Drawing Title

FLOOR PLAN

A2.01

Sheet

These plans, drawings and specifications are the property of Swatt | Miers Architects and any use and/or reuse thereof in part or in whole without the written permission of the Architect is prohibited. Copyright 2010 Swatt | Miers Architects